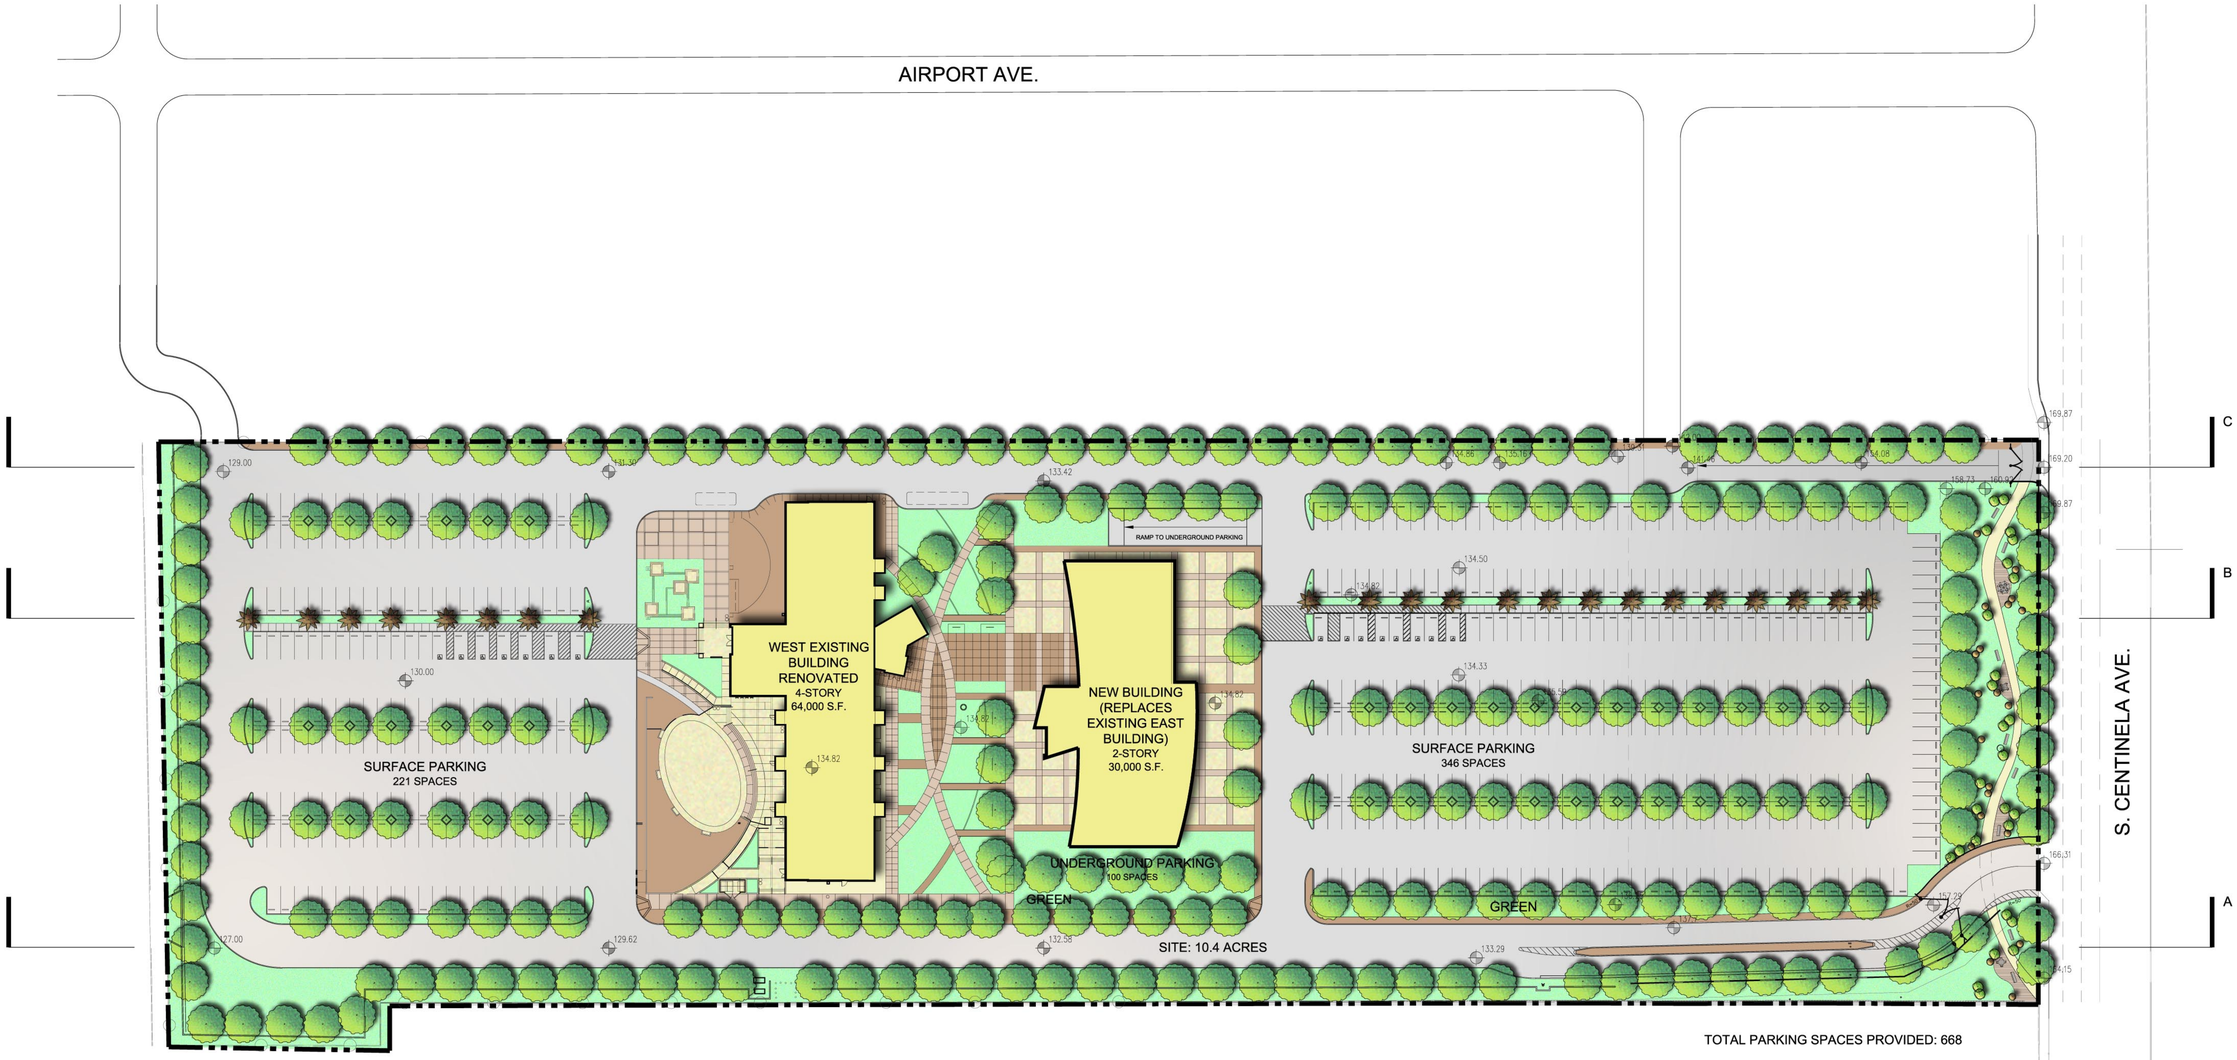

PROPOSED PLAN

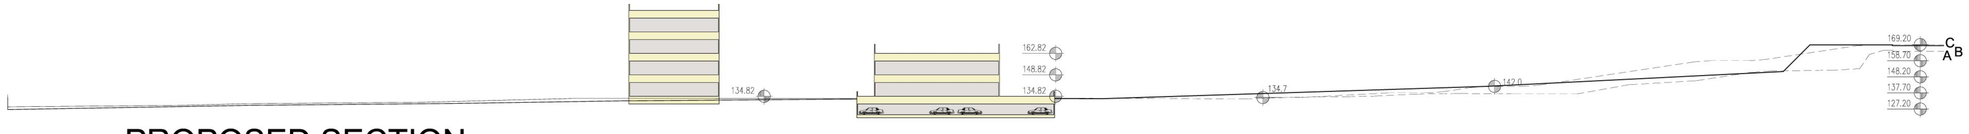

PROPOSED SECTION

FINAL PHASE AIRPORT CAMPUS MASTERPLAN

SANTA MONICA AIRPORT CAMPUS IMPROVEMENT

SANTA MONICA COLLEGE / 3137 S. BUNDY DR, LOS ANGELES, CA

© WWCOT 2004 F:\projects\050002-00\a-sd\design\conceptual design\050428\SITE PLAN-OPTION A.dwg

SCALE: 1/40" = 1'-0" 0 5' 10' 20' 40'

A 1.2

Job Number:050002.00
Date: 05-04-05

3130 Wilshire Blvd., 6th Floor Santa Monica, CA 90403-2349/ 310. 828.0040

WWCOT ARCHITECTURE PLANNING FORENSICS INTERIORS
Widom Wein Cohen O'Leary Terasawa